Hardee's
CHARBROILED THICK & JUICY

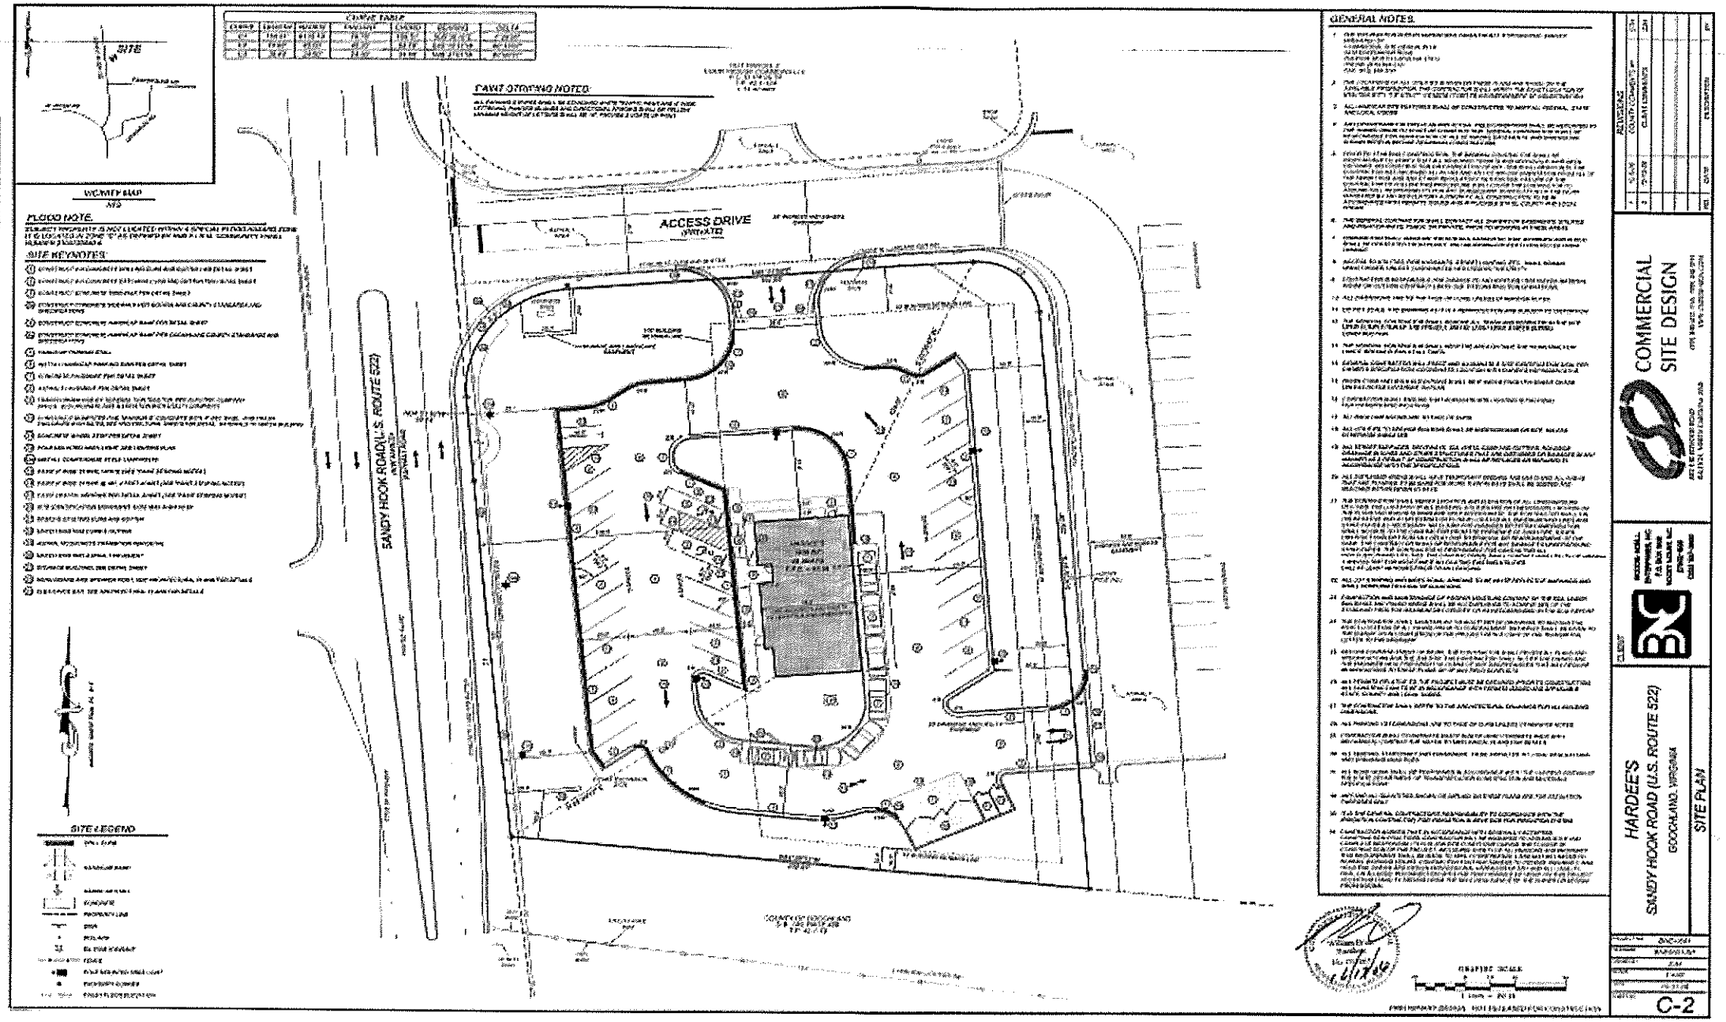

COMMERCIAL SITE DESIGN

REVISIONS			
NO.	DATE	DESCRIPTION	BY
1	10.25.06	COUNTY COMMENTS #1	DJH
2	12.20.06	CLIENT COMMENTS	DJH

CLIENT

BOCKIUS, BELL, PHILLIPSBURG, INC.
P.O. BOX 1948
VIRGINIA BEACH, VA 23451
(757) 422-1600

HARDEE'S
SANDY HOOK ROAD (U.S. ROUTE 522)
GOOCHLAND, VIRGINIA

SITE PLAN

PROJECT NO.	BHC-1041
DRAWING NO.	BHC0041.SP
DESIGNED	DJH
DRAWN	DJH
CHECKED	
SCALE	1"=20'
DATE	11.13.06
SHEET NO.	C-2